Work of Providing and Laying 300mm dia RCC NP3 Class Pipeline at Kumbarpete Main Road from Kunjanna Garadi to OK Road coming under Bannappa Park service station of AEESW-1 Sub Dvn

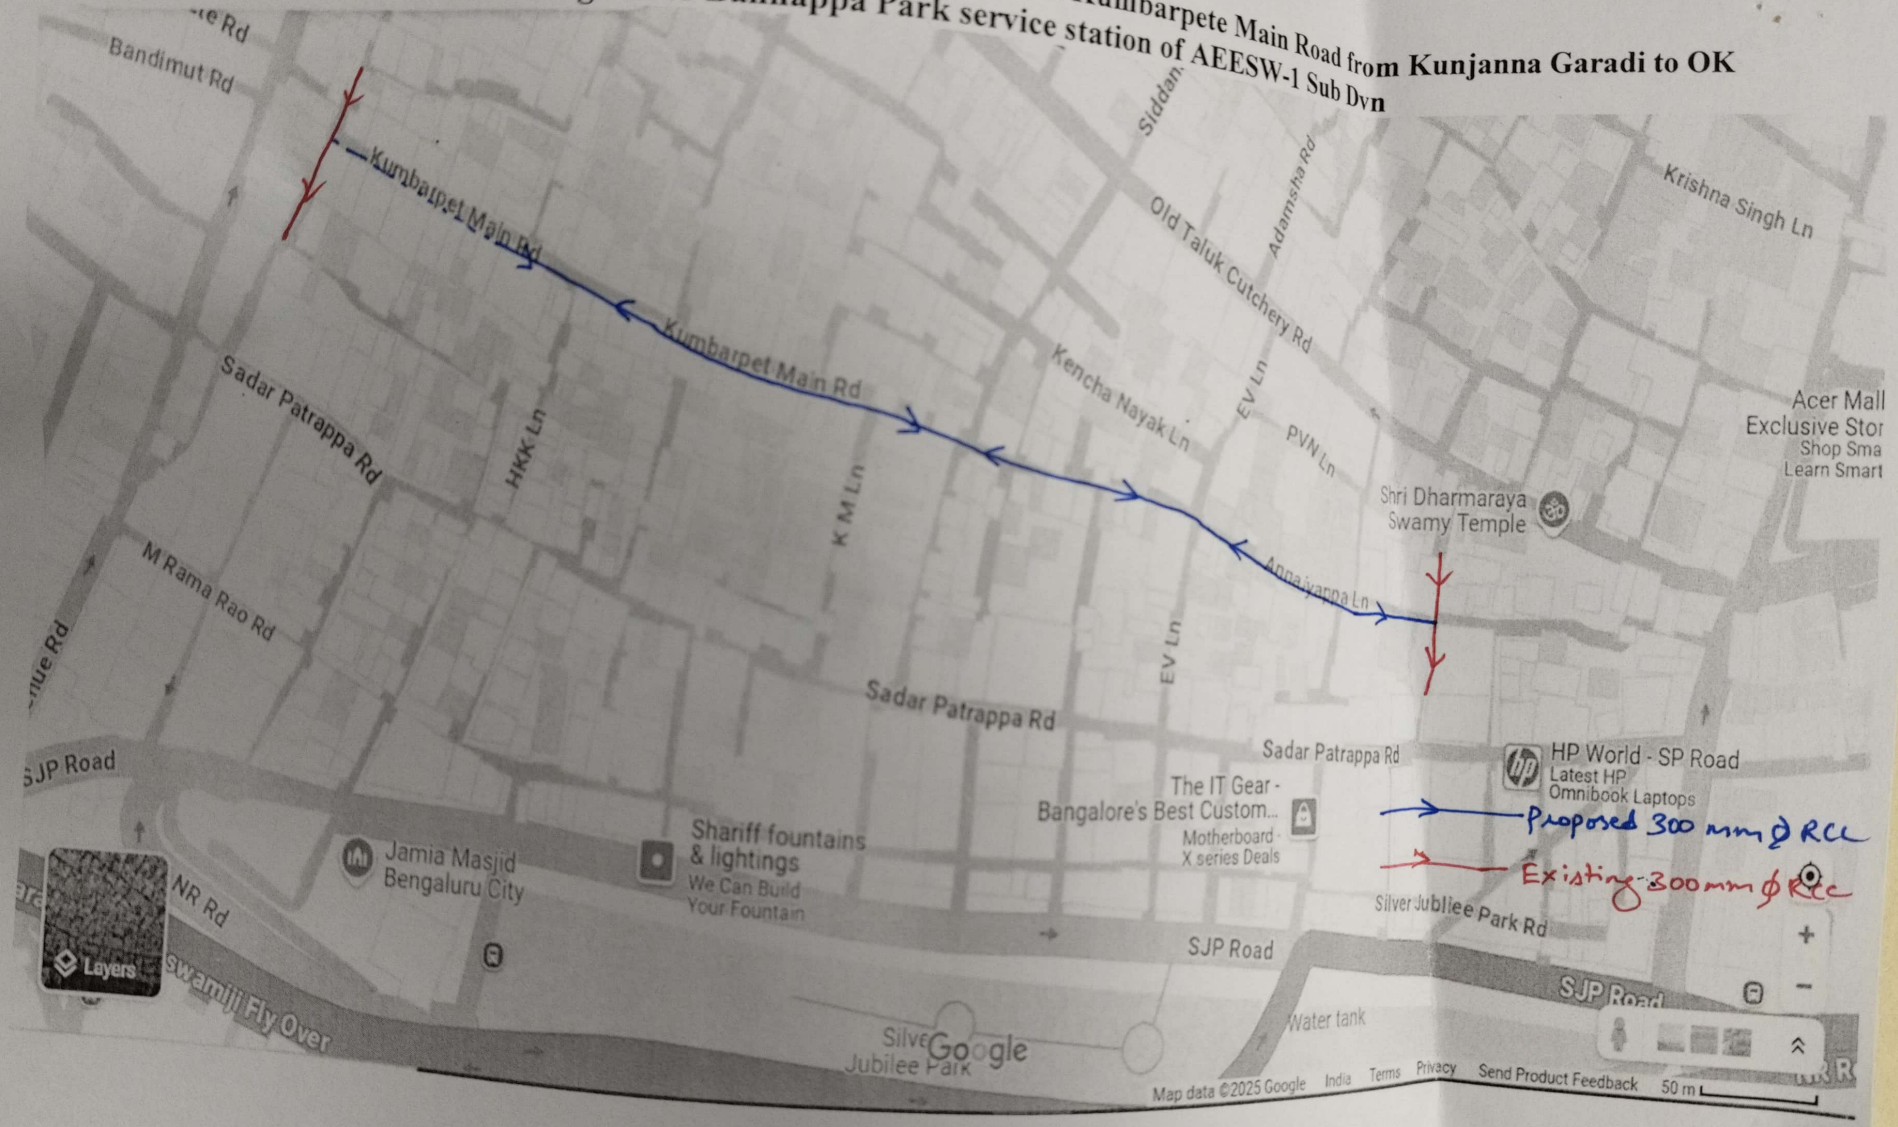

AE-BNP

AEE SW1

Scanned with OKEN Scanner